FOR CONTINUATION SEE A040-S

FOR CONTINUATION SEE B050-S

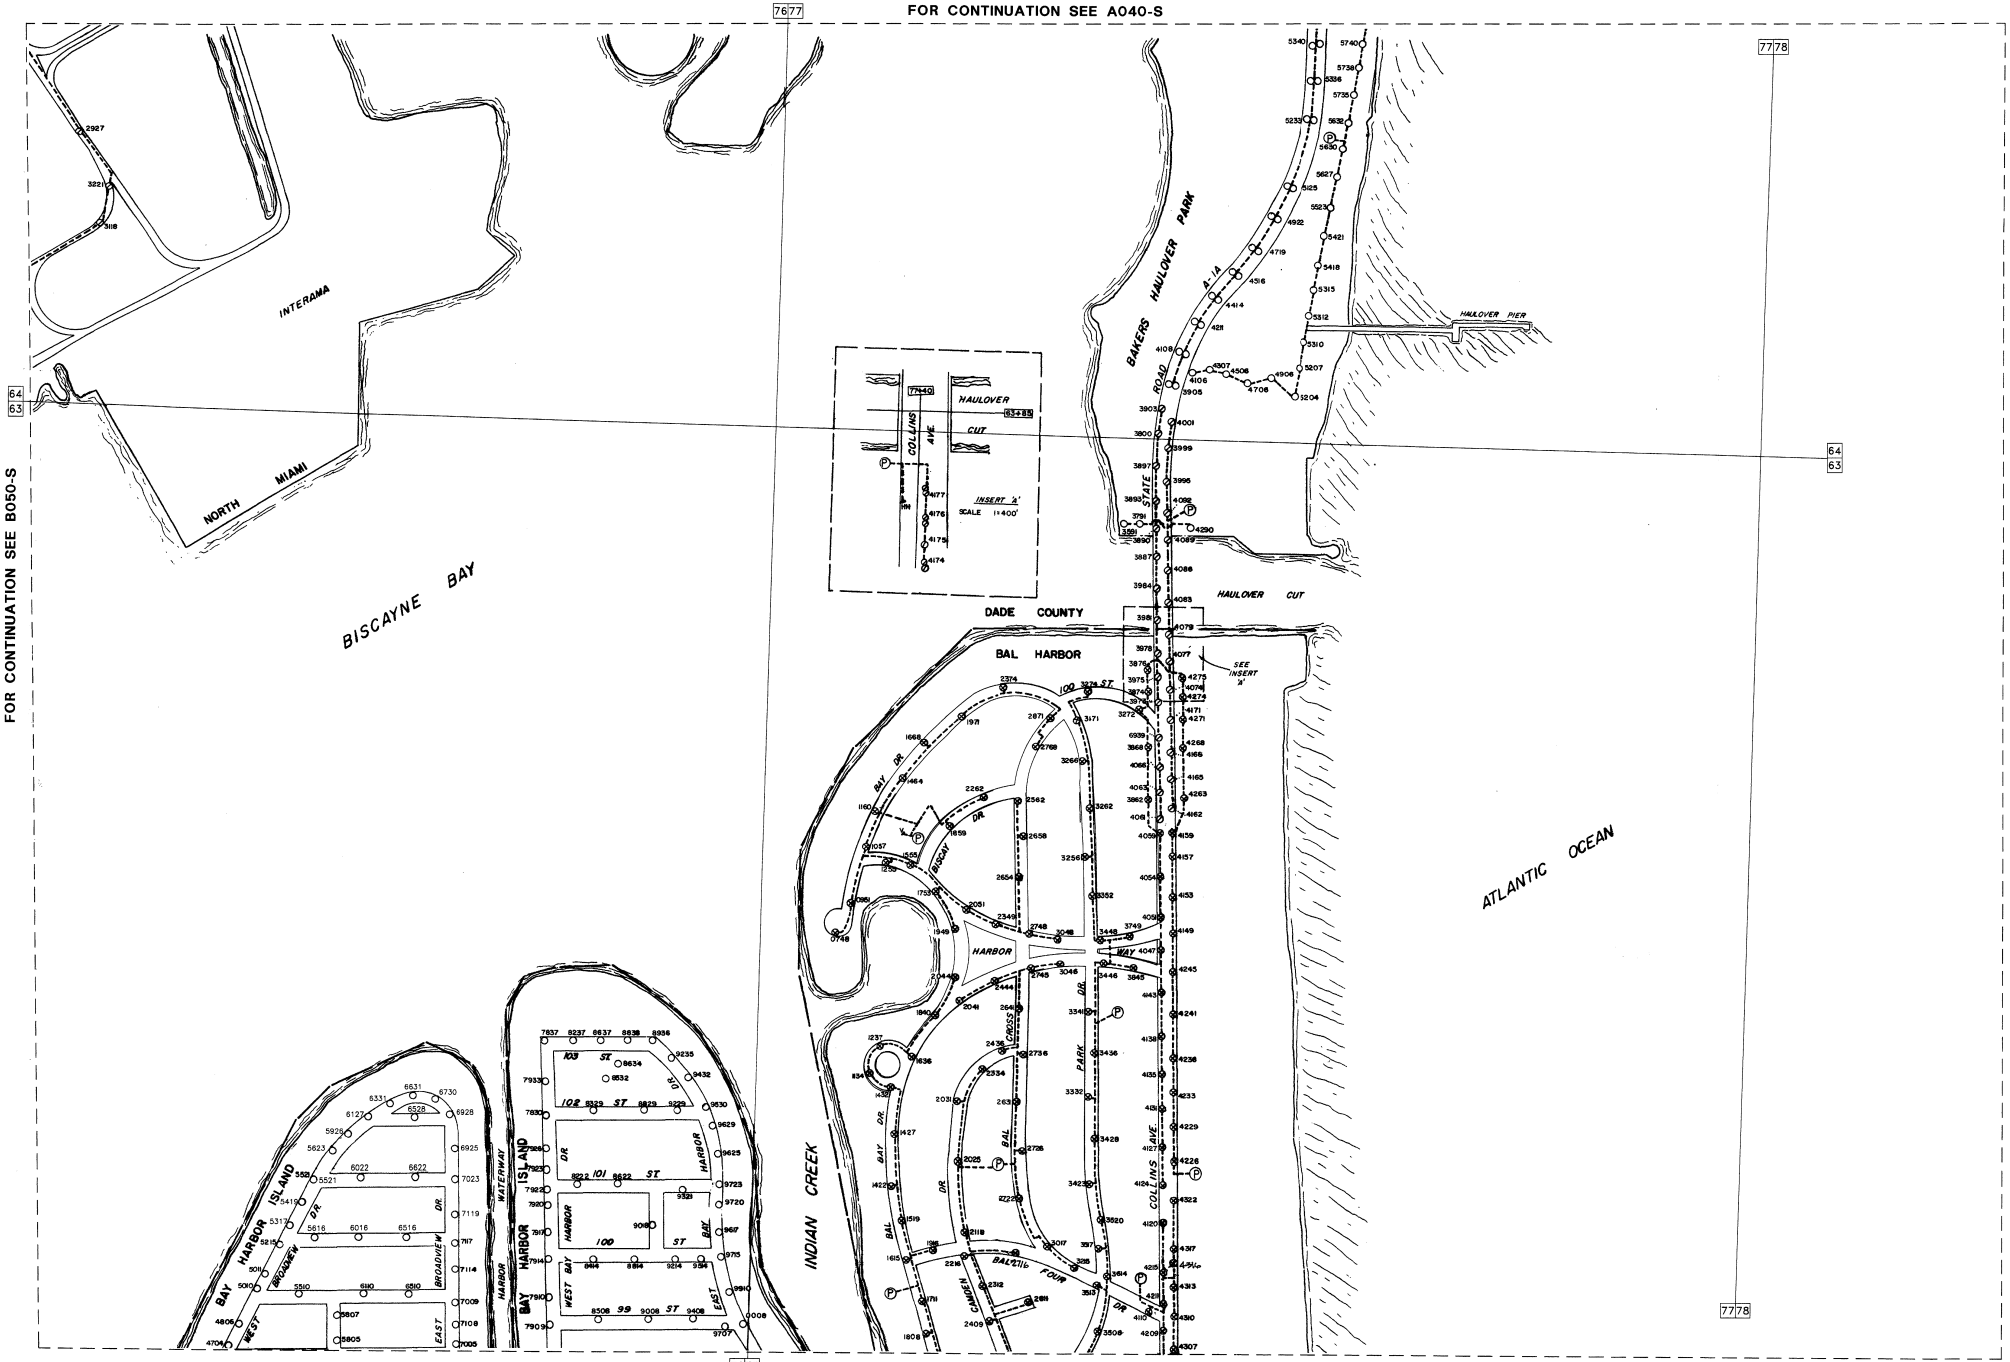

FOR CONTINUATION SEE A060-S

EVISION DATE: 1-30-99	DADE STREET LIGHTS	FLORIDA POWER AND LIGHT Co.	SCALE IN FEET 0 150 300 450 750	A050-S