FOR CONTINUATION SEE A060-S

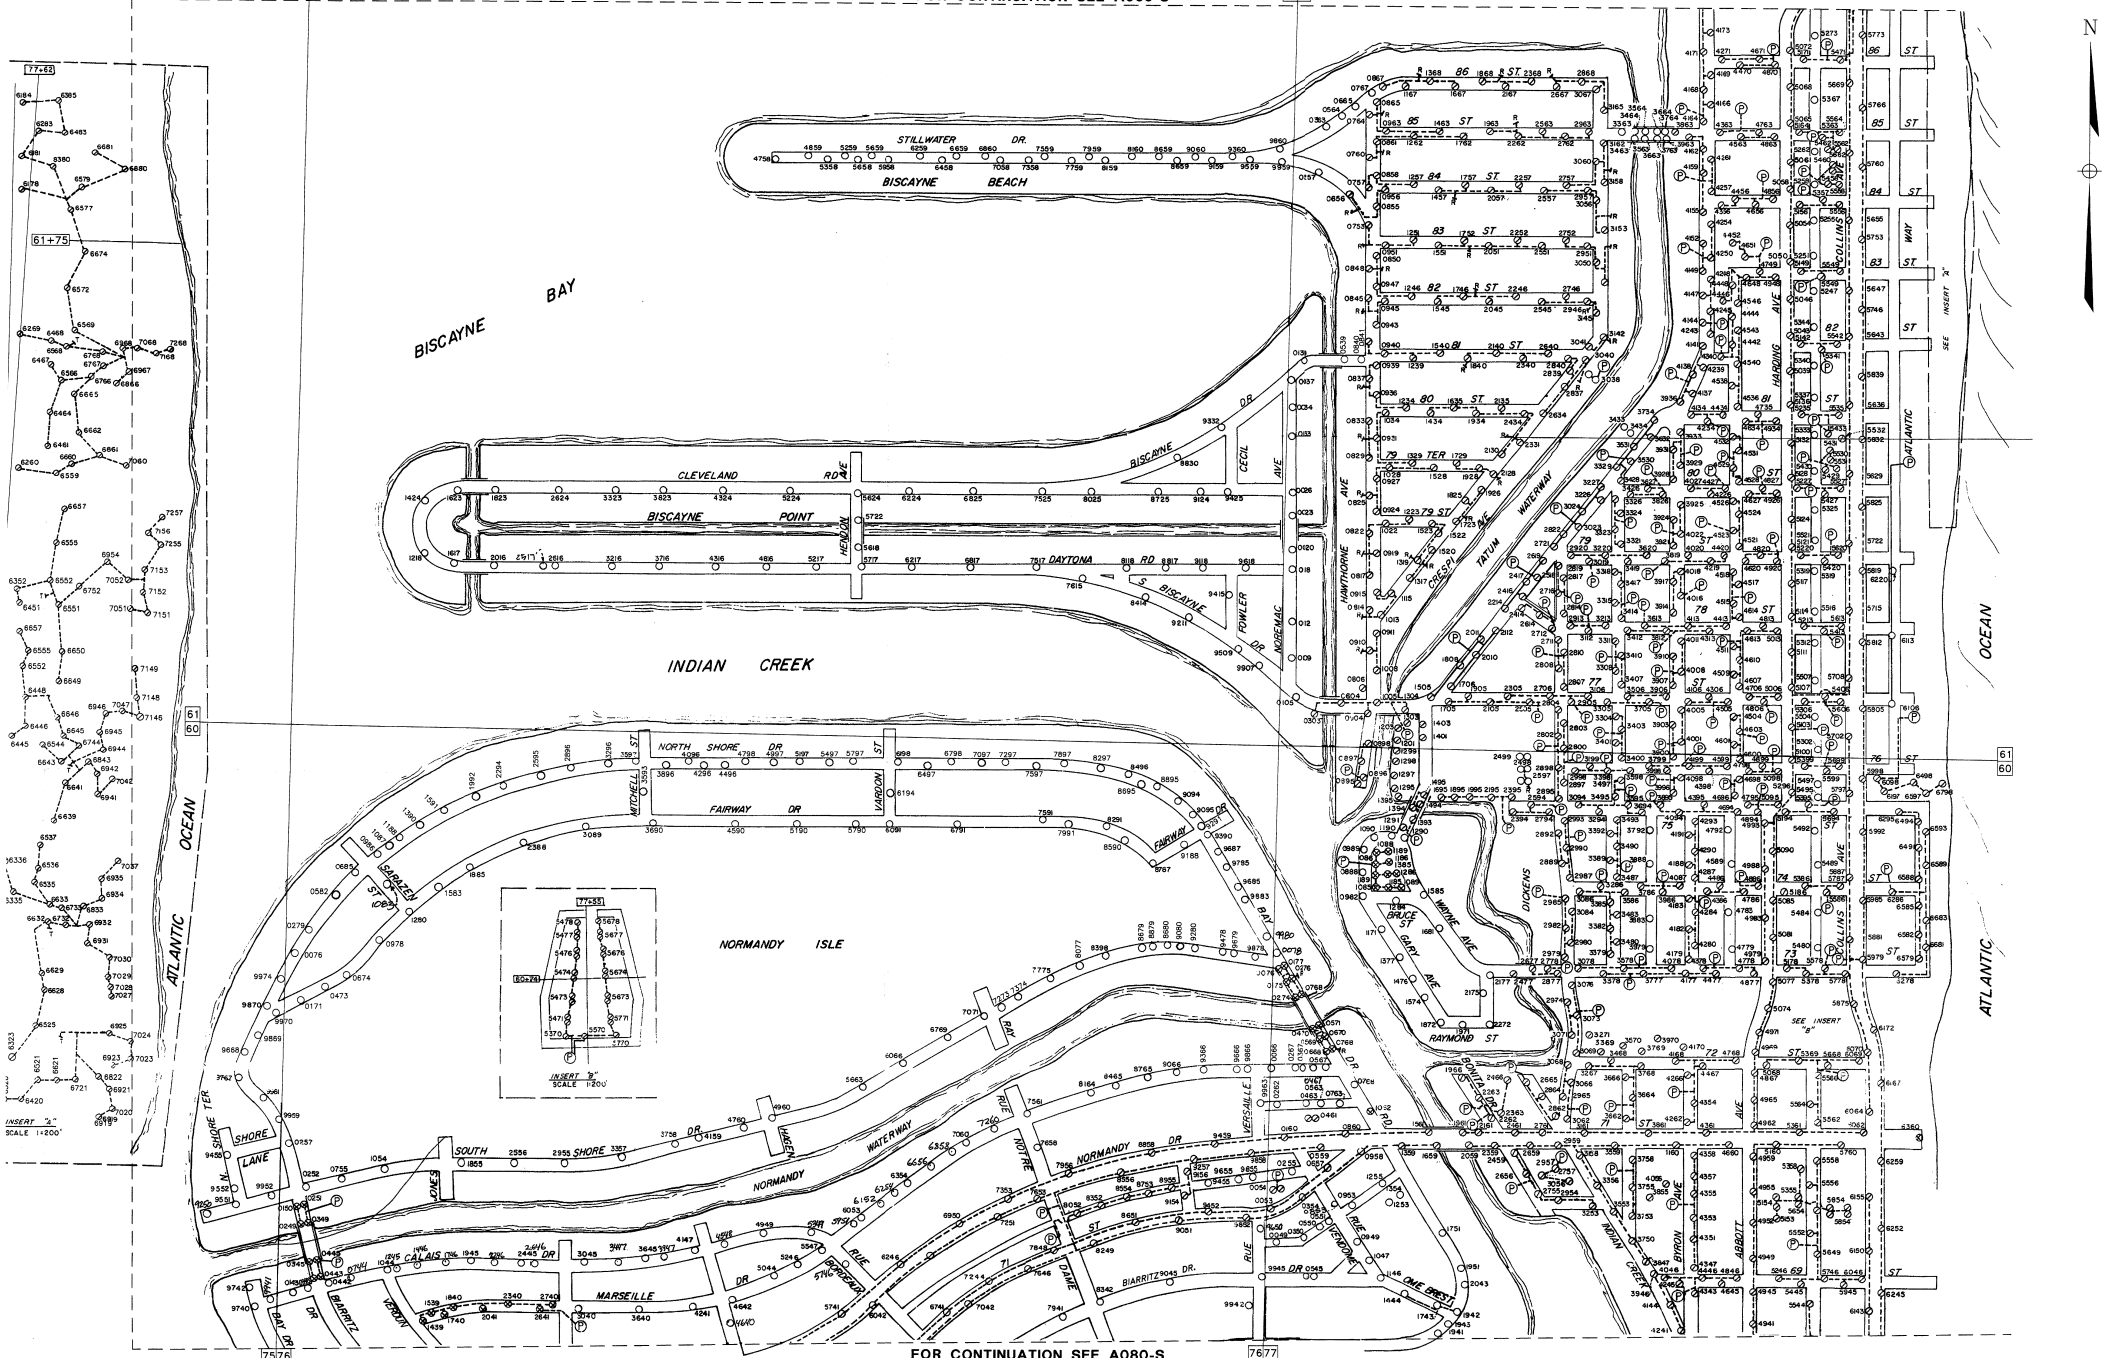

FOR CONTINUATION SEE A080-S

REVISION DATE: 5-8-99

DADE STREET LIGHTS

FLORIDA POWER AND LIGHT Co.

SCALE IN FEET 0 150 300 450 750

A070-S