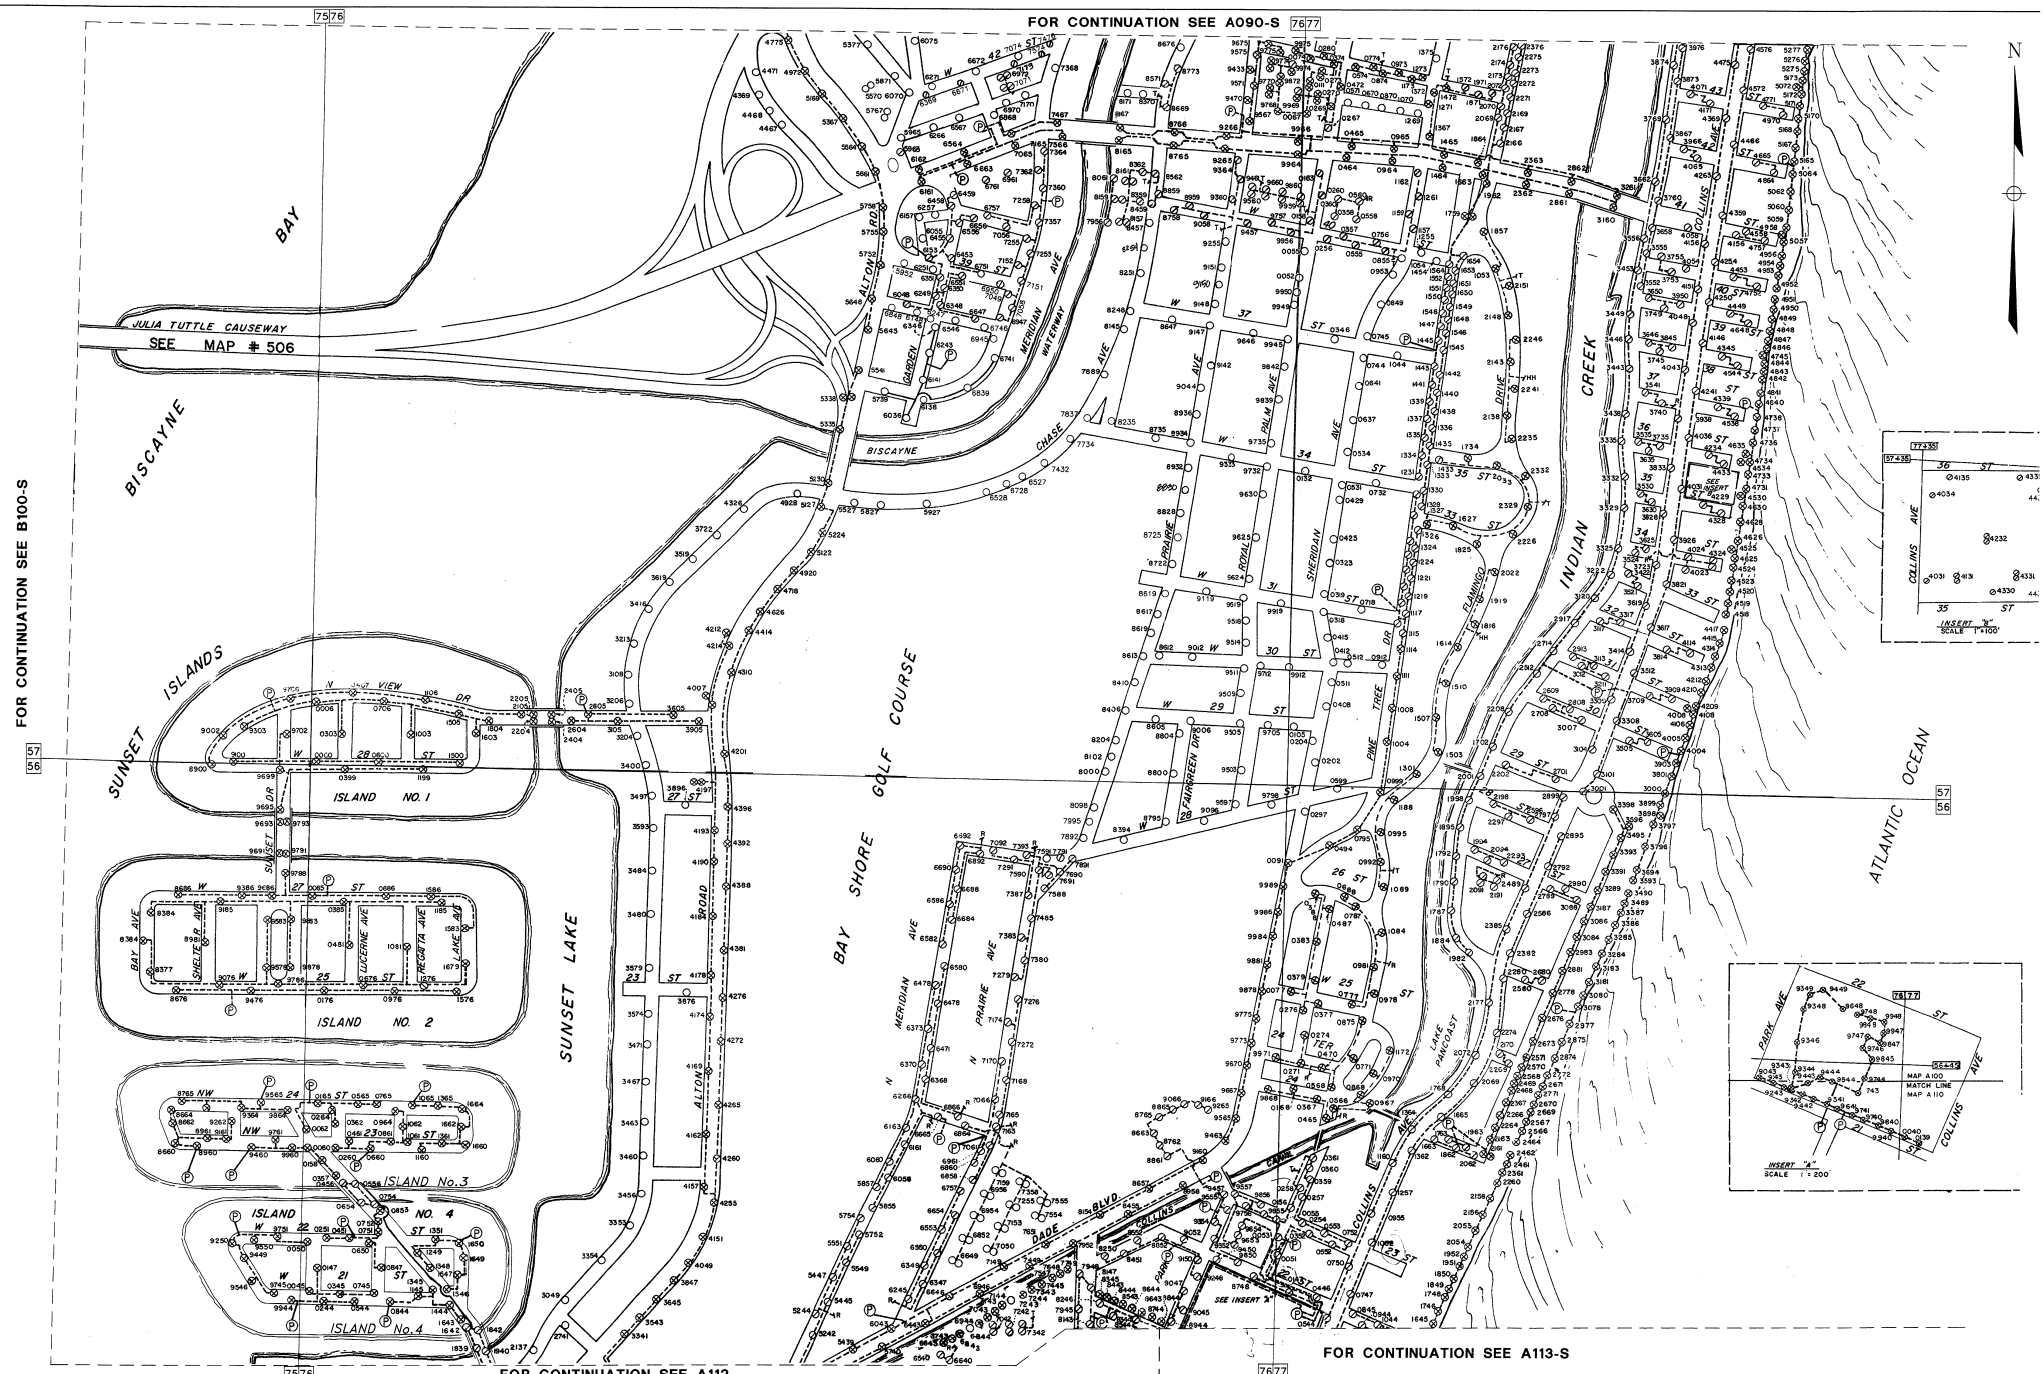

REVISION DATE: 3-10-99

DADE STREET LIGHTS

FLORIDA POWER AND LIGHT Co.

SCALE IN FEET
0 150 300 450 750

A100-S