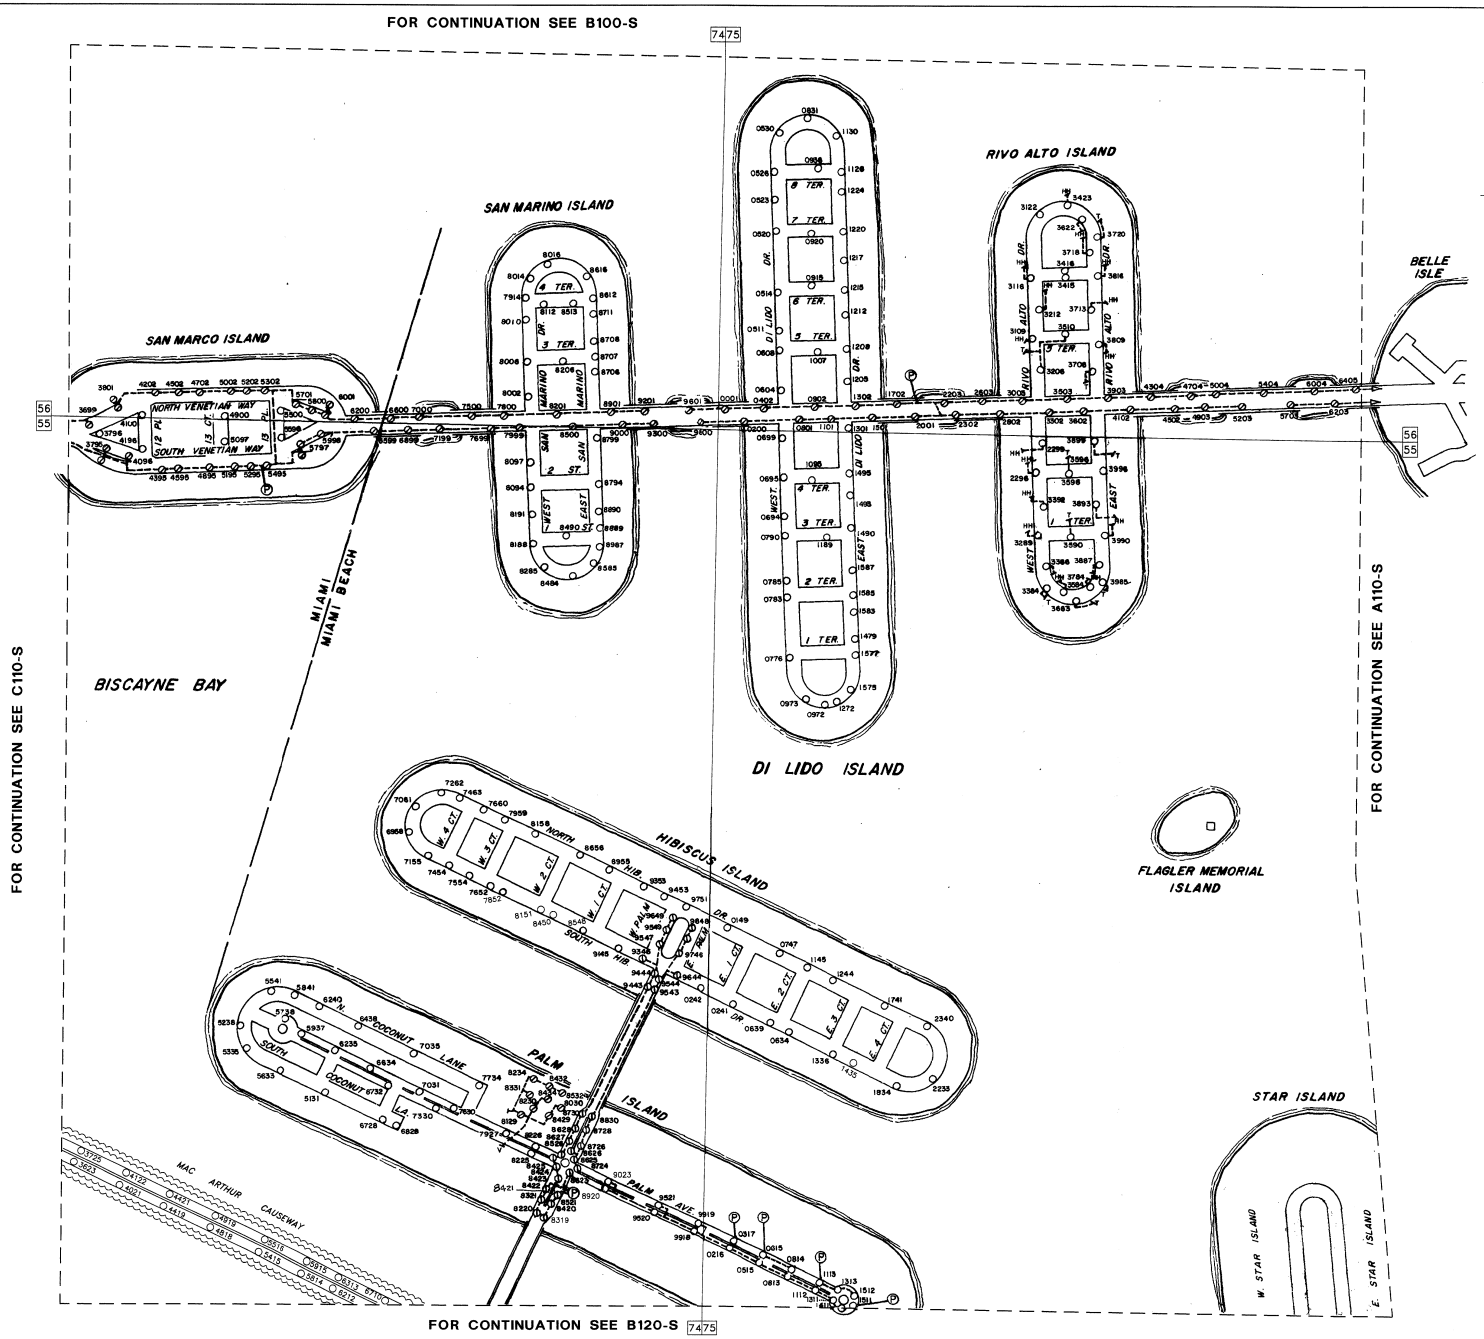

REVISION DATE: 04-03-99	DADE STREET LIGHTS	FLORIDA POWER AND LIGHT Co.	SCALE IN FEET 0 150 300 450 750	B110-S