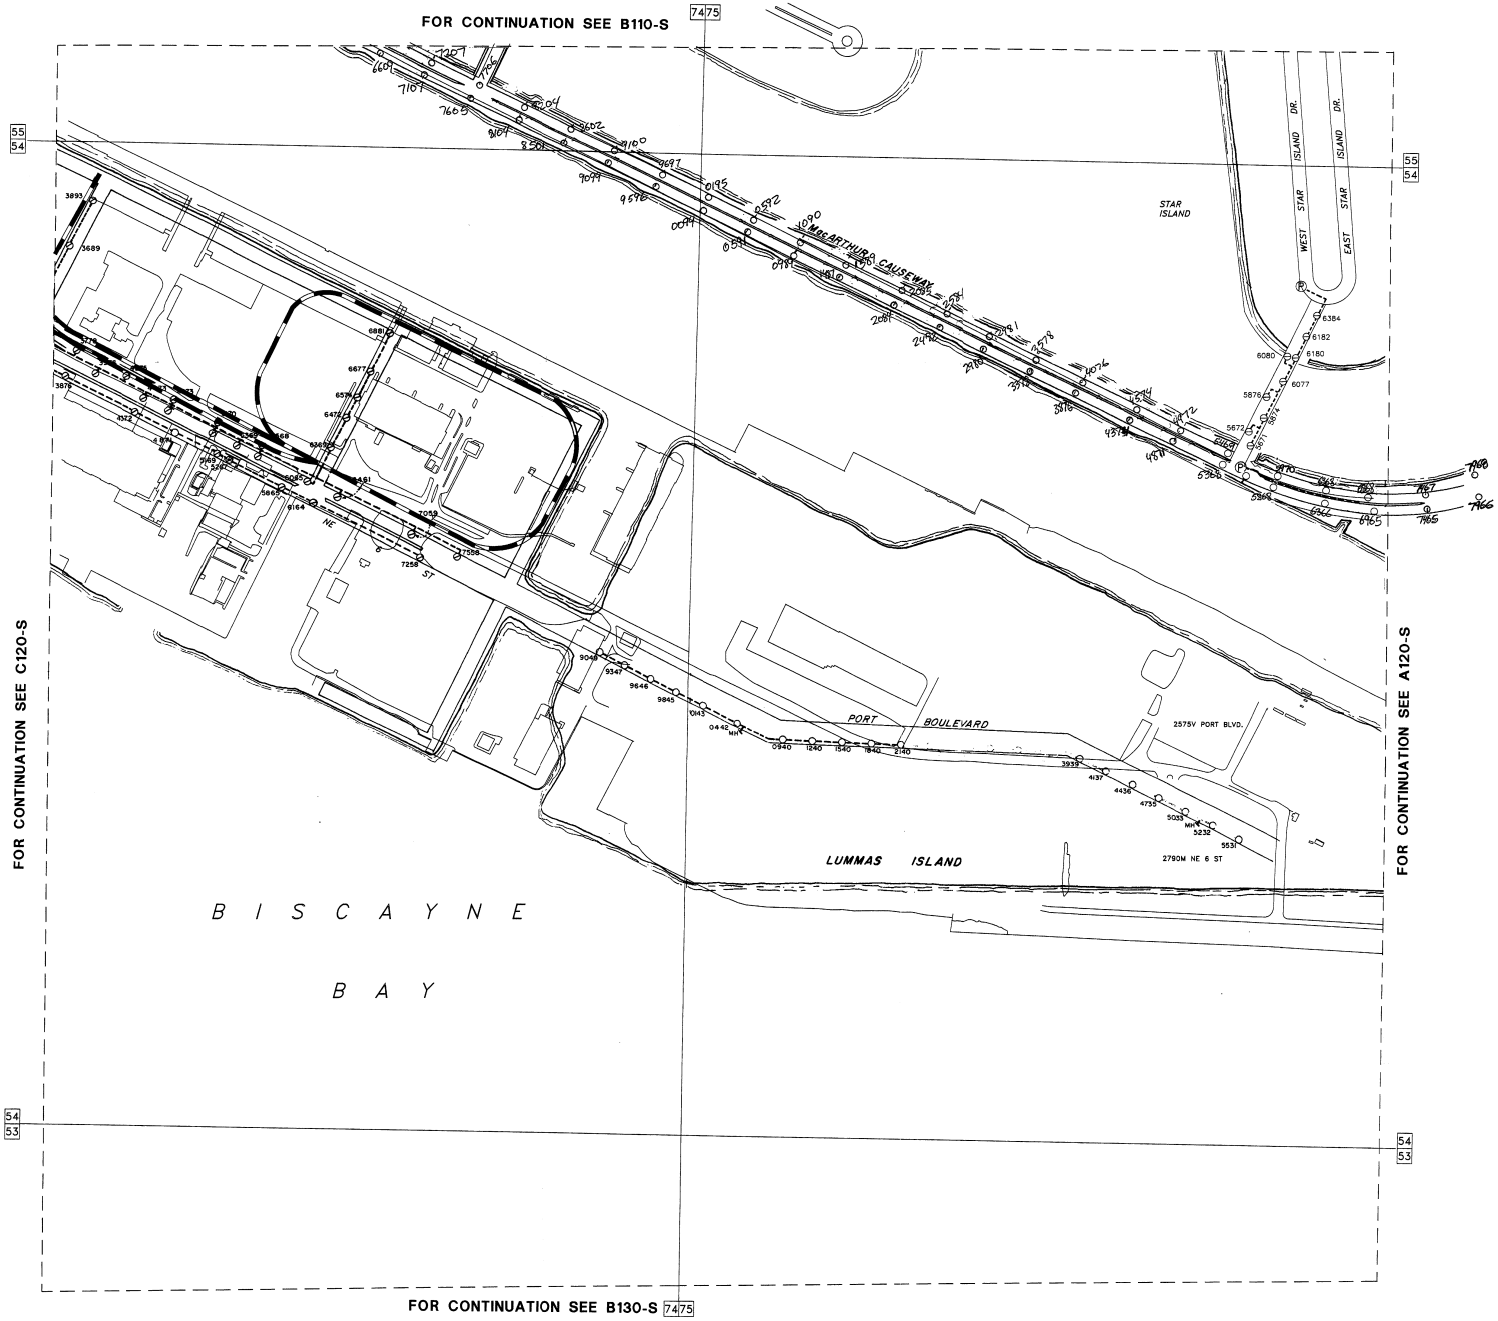

REVISION DATE: 03/29/99	DADE STREET LIGHTS	FLORIDA POWER AND LIGHT Co.	SCALE IN FEET 0 150 300 450 750	B120-S